2g

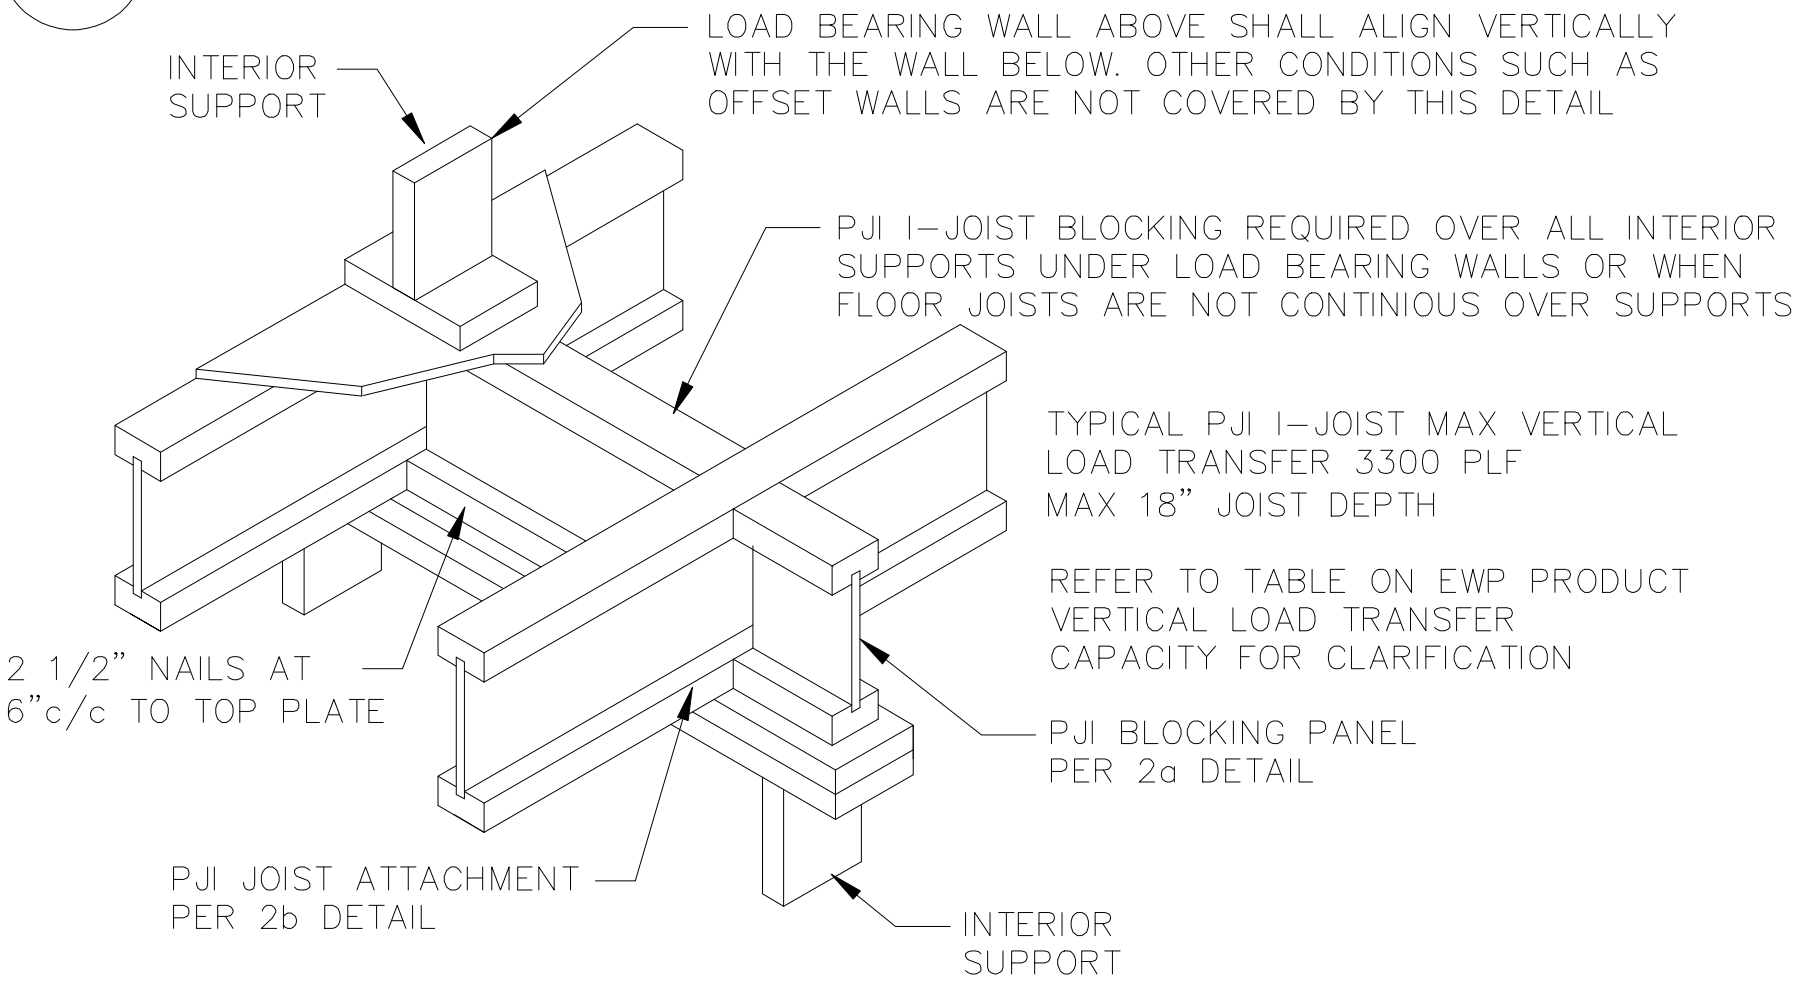
INTERIOR SUPPORT
LOAD BEARING WALL ABOVE SHALL ALIGN VERTICALLY WITH THE WALL BELOW. OTHER CONDITIONS SUCH AS OFFSET WALLS ARE NOT COVERED BY THIS DETAIL
PJI I-JOIST BLOCKING REQUIRED OVER ALL INTERIOR SUPPORTS UNDER LOAD BEARING WALLS OR WHEN FLOOR JOISTS ARE NOT CONTINIOUS OVER SUPPORTS
TYPICAL PJI I-JOIST MAX VERTICAL LOAD TRANSFER 3300 PLF MAX 18" JOIST DEPTH
REFER TO TABLE ON EWP PRODUCT VERTICAL LOAD TRANSFER CAPACITY FOR CLARIFICATION
2 1/2" NAILS AT 6"c/c TO TOP PLATE
PJI BLOCKING PANEL PER 2a DETAIL
PJI JOIST ATTACHMENT PER 2b DETAIL
INTERIOR SUPPORT